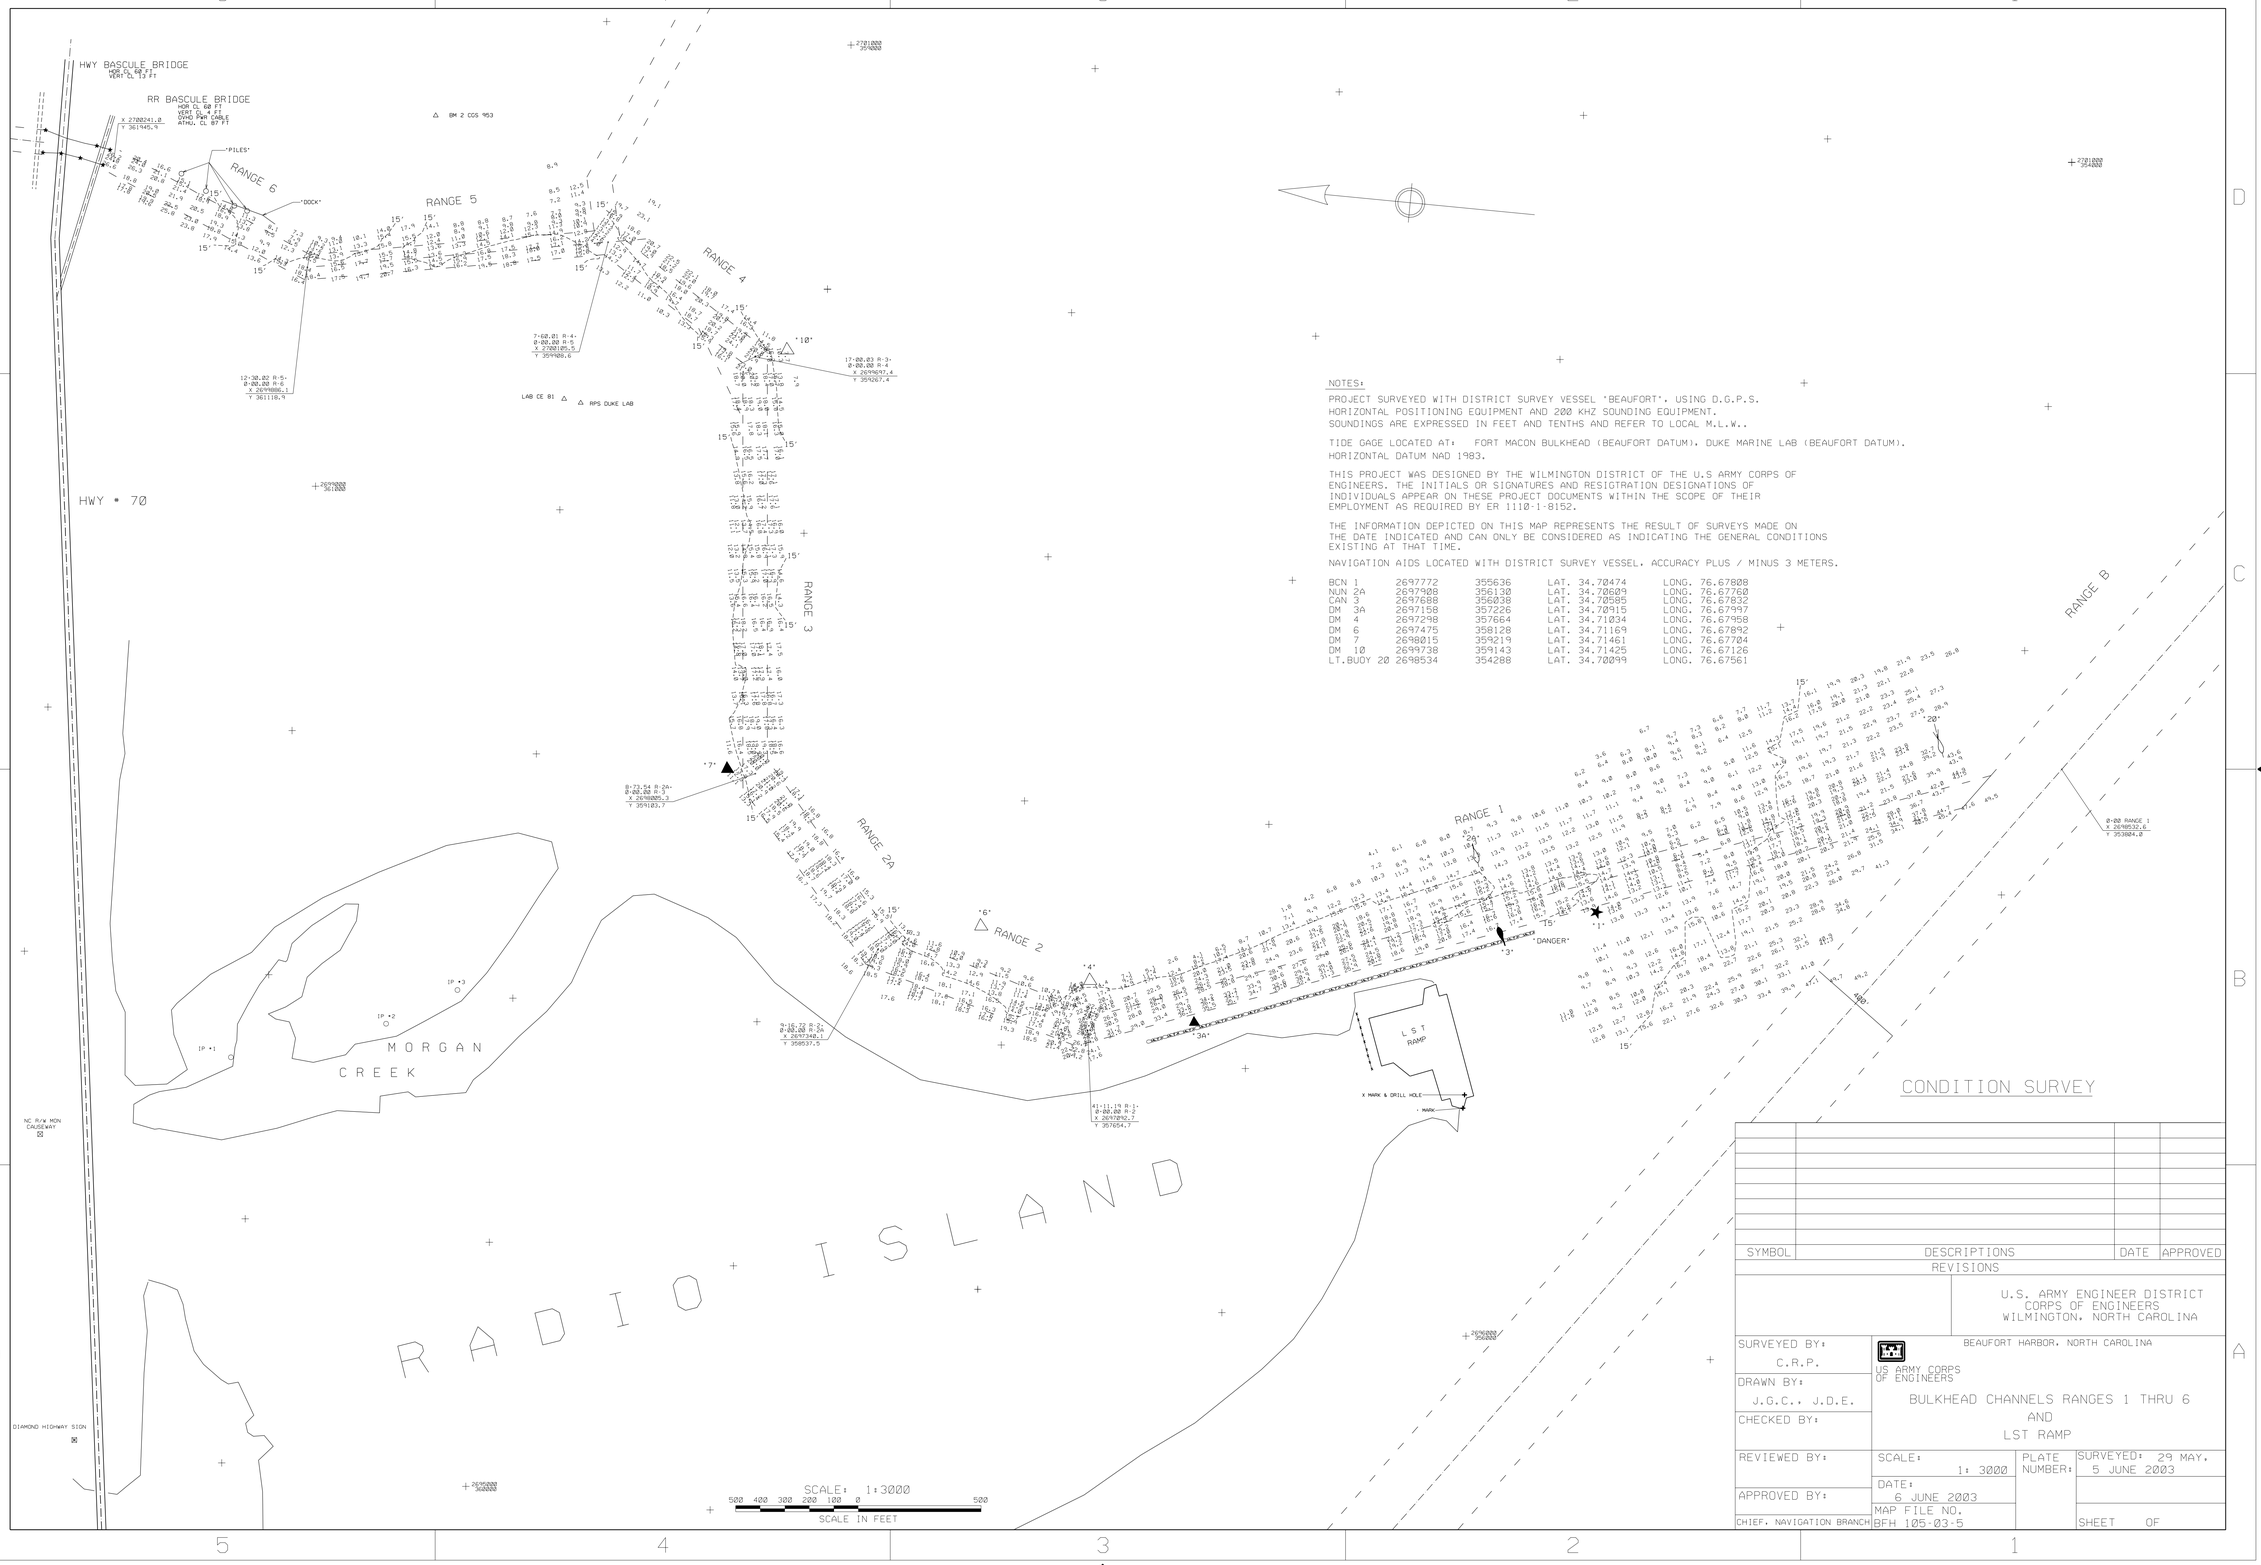

NOTES:

PROJECT SURVEYED WITH DISTRICT SURVEY VESSEL 'BEAUFORT'. USING D.G.P.S. HORIZONTAL POSITIONING EQUIPMENT AND 200 KHZ SOUNDING EQUIPMENT. SOUNDINGS ARE EXPRESSED IN FEET AND TENTHS AND REFER TO LOCAL M.L.W..

TIDE GAGE LOCATED AT: FORT MACON BULKHEAD (BEAUFORT DATUM), DUKE MARINE LAB (BEAUFORT DATUM). HORIZONTAL DATUM NAD 1983.

THIS PROJECT WAS DESIGNED BY THE WILMINGTON DISTRICT OF THE U.S ARMY CORPS OF ENGINEERS. THE INITIALS OR SIGNATURES AND RESIGTRATION DESIGNATIONS OF INDIVIDUALS APPEAR ON THESE PROJECT DOCUMENTS WITHIN THE SCOPE OF THEIR EMPLOYMENT AS REQUIRED BY ER 1110-1-8152.

THE INFORMATION DEPICTED ON THIS MAP REPRESENTS THE RESULT OF SURVEYS MADE ON THE DATE INDICATED AND CAN ONLY BE CONSIDERED AS INDICATING THE GENERAL CONDITIONS EXISTING AT THAT TIME.

NAVIGATION AIDS LOCATED WITH DISTRICT SURVEY VESSEL. ACCURACY PLUS / MINUS 3 METERS.

BCN 1	2697772	355636	LAT. 34.70474	LONG. 76.67808
NUN 2A	2697908	356130	LAT. 34.70609	LONG. 76.67760
CAN 3	2697688	356038	LAT. 34.70595	LONG. 76.67832
DM 3A	2697158	357226	LAT. 34.70915	LONG. 76.67997
DM 4	2697298	357664	LAT. 34.71034	LONG. 76.67958
DM 6	2697475	358126	LAT. 34.71169	LONG. 76.67892
DM 7	2698015	359219	LAT. 34.71461	LONG. 76.67704
DM 10	2699738	359143	LAT. 34.71425	LONG. 76.67126
LT.BUOY 20	2698534	354288	LAT. 34.70099	LONG. 76.67561

CONDITION SURVEY

SYMBOL	DESCRIPTIONS	DATE	APPROVED

REVISIONS

U.S. ARMY ENGINEER DISTRICT
CORPS OF ENGINEERS
WILMINGTON, NORTH CAROLINA

BEAUFORT HARBOR, NORTH CAROLINA

US ARMY CORPS OF ENGINEERS

BULKHEAD CHANNELS RANGES 1 THRU 6
AND
LST RAMP

SURVEYED BY: C.R.P.
DRAWN BY: J.G.C., J.D.E.
CHECKED BY:
REVIEWED BY:
APPROVED BY:
CHIEF, NAVIGATION BRANCH

SCALE: 1: 3000
DATE: 6 JUNE 2003
MAP FILE NO. BFH 105-03-5
PLATE NUMBER:
SURVEYED: 29 MAY, 5 JUNE 2003
SHEET OF

/BFTHBR/2003/BHC149CS.CO/.DGN/BHC149R1.XST THRU BHC149R6.XST, BH149R2A.XST

.../3009SAJE/BFTHBR/bhc149cs.dgn 06/06/2003 09:14:11 AM