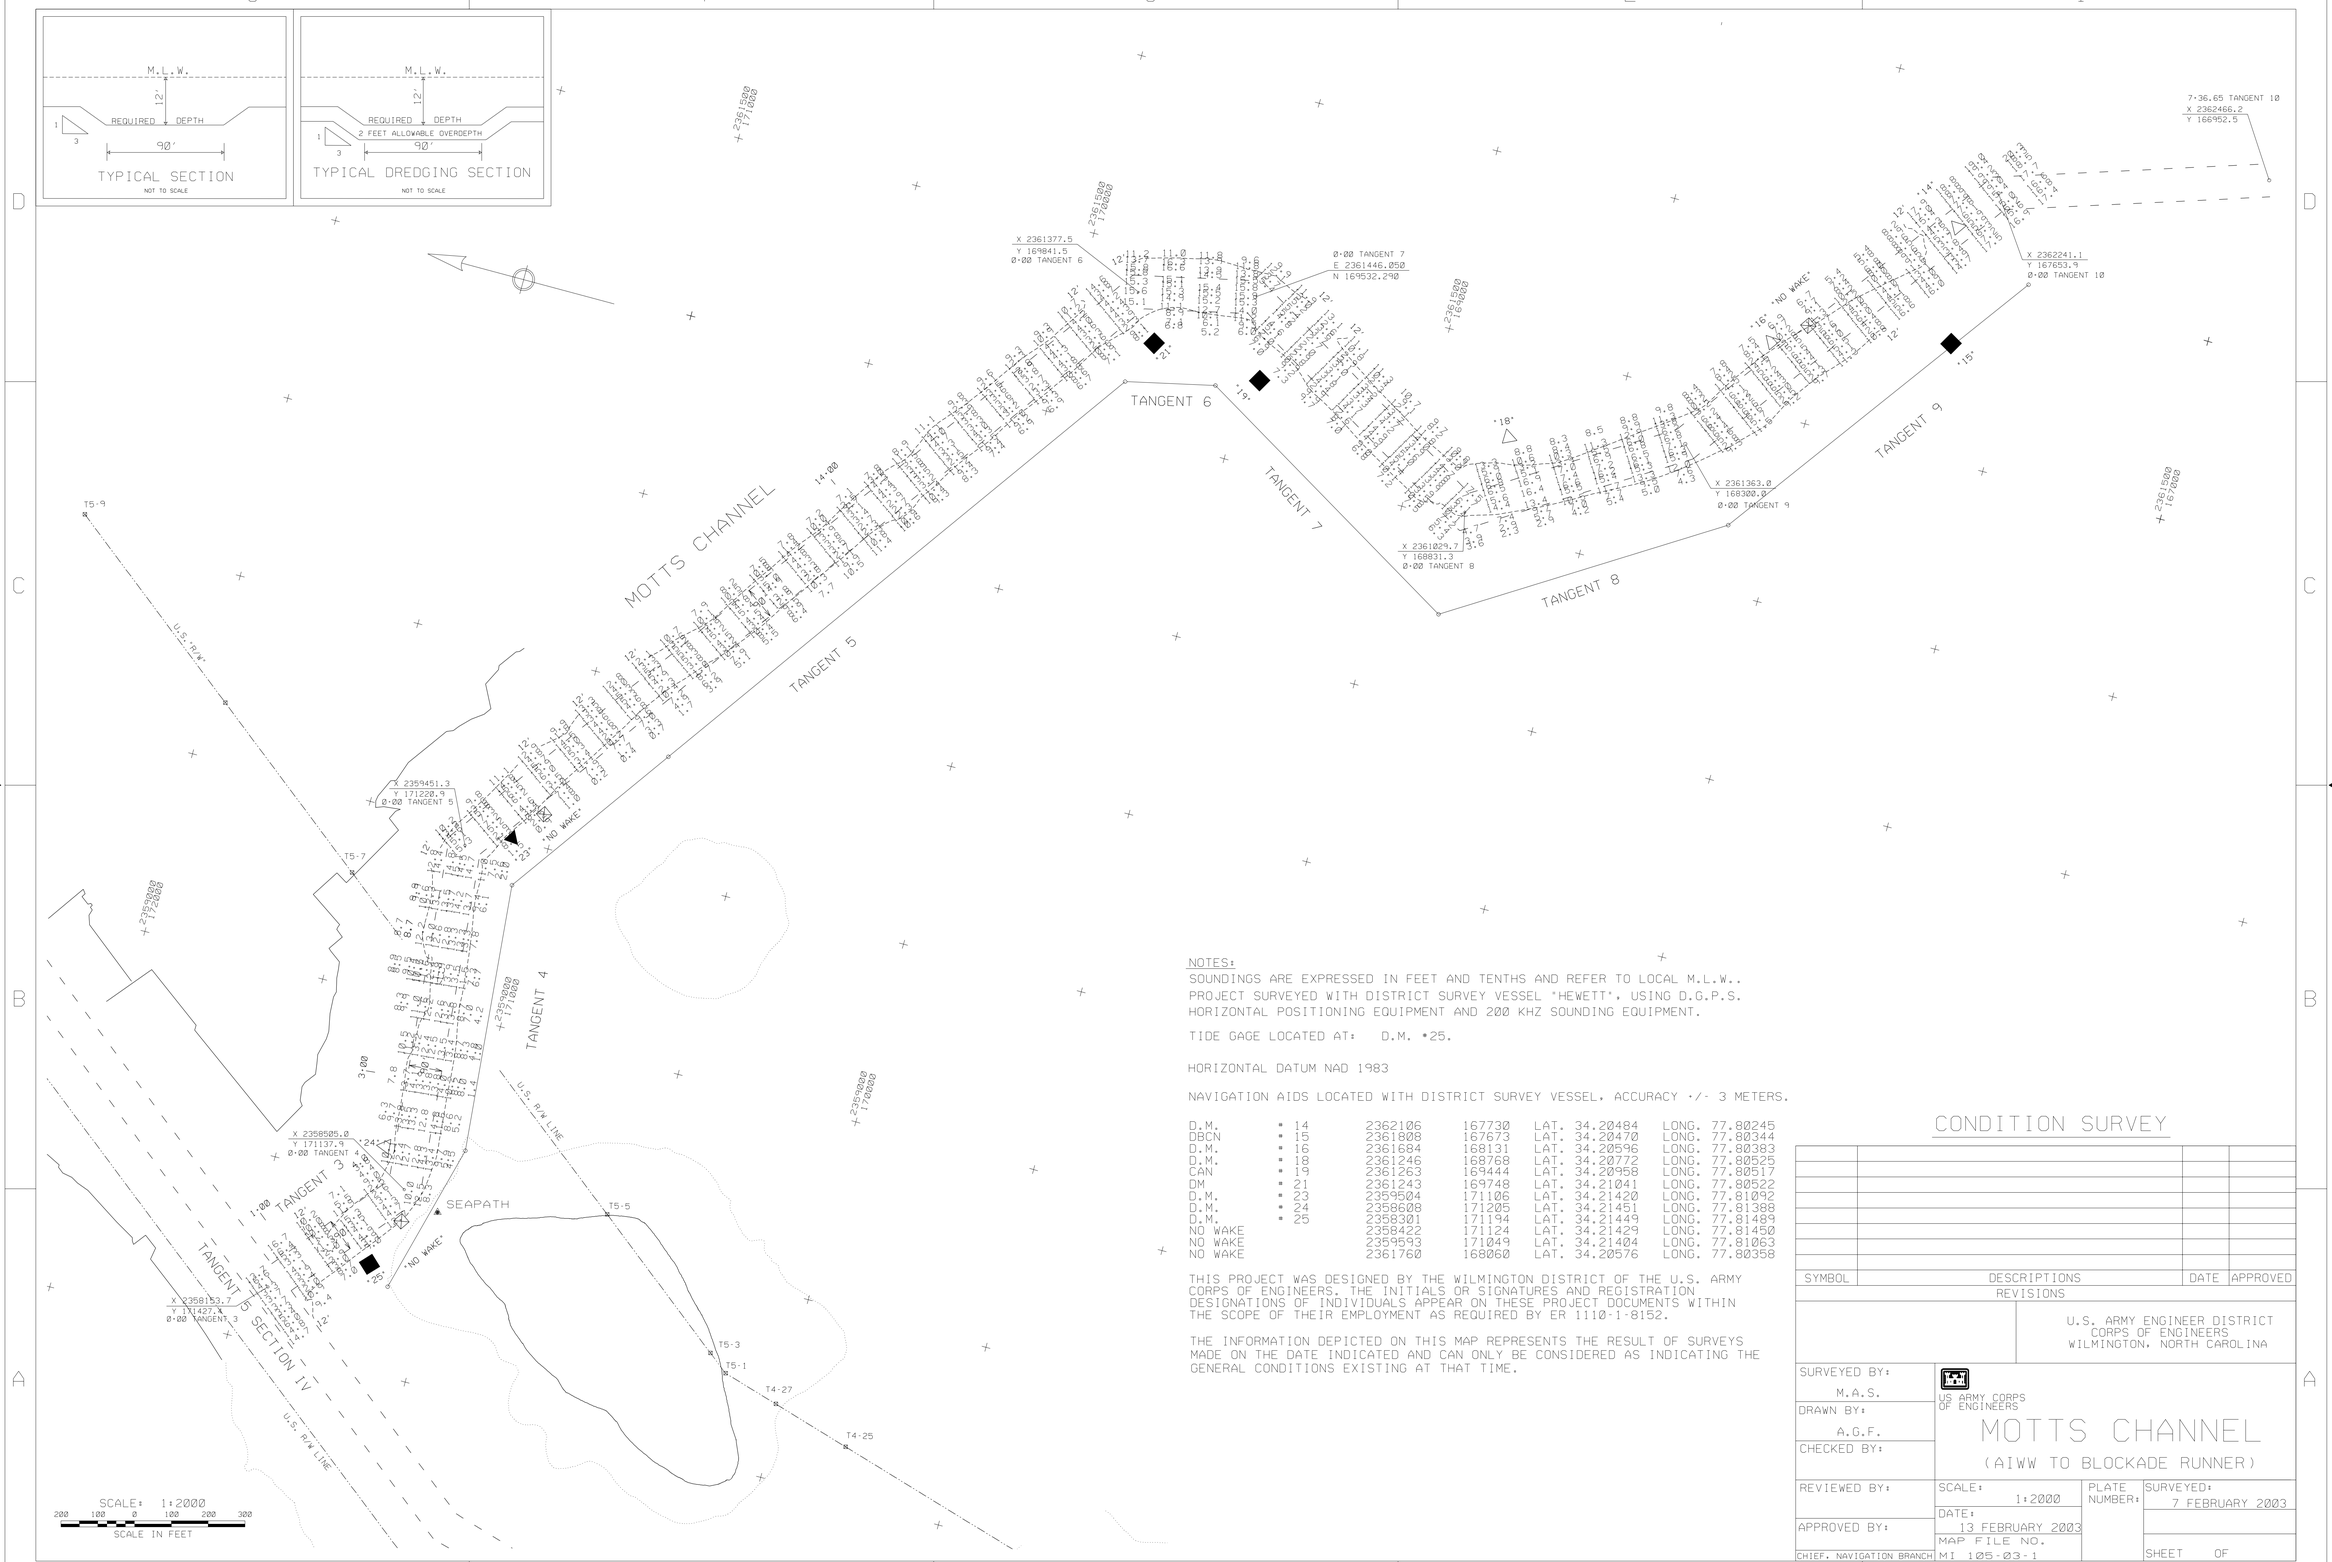

NOTES:
SOUNDINGS ARE EXPRESSED IN FEET AND TENTHS AND REFER TO LOCAL M.L.W..
PROJECT SURVEYED WITH DISTRICT SURVEY VESSEL "HEWETT", USING D.G.P.S. HORIZONTAL POSITIONING EQUIPMENT AND 200 KHZ SOUNDING EQUIPMENT.

TIDE GAGE LOCATED AT: D.M. #25.

HORIZONTAL DATUM NAD 1983

NAVIGATION AIDS LOCATED WITH DISTRICT SURVEY VESSEL, ACCURACY +/- 3 METERS.

D.M.	# 14	2362106	167730	LAT. 34.20484	LONG. 77.80245
DBCN	# 15	2361808	167673	LAT. 34.20470	LONG. 77.80344
D.M.	# 16	2361684	168131	LAT. 34.20596	LONG. 77.80383
D.M.	# 18	2361246	168768	LAT. 34.20772	LONG. 77.80525
CAN	# 19	2361263	169444	LAT. 34.20958	LONG. 77.80517
DM	# 21	2361243	169748	LAT. 34.21041	LONG. 77.80522
D.M.	# 23	2359504	171106	LAT. 34.21420	LONG. 77.81092
D.M.	# 24	2358608	171205	LAT. 34.21451	LONG. 77.81388
D.M.	# 25	2358301	171194	LAT. 34.21449	LONG. 77.81489
NO WAKE		2358422	171124	LAT. 34.21429	LONG. 77.81450
NO WAKE		2359593	171049	LAT. 34.21404	LONG. 77.81063
NO WAKE		2361760	168060	LAT. 34.20576	LONG. 77.80358

THIS PROJECT WAS DESIGNED BY THE WILMINGTON DISTRICT OF THE U.S. ARMY CORPS OF ENGINEERS. THE INITIALS OR SIGNATURES AND REGISTRATION DESIGNATIONS OF INDIVIDUALS APPEAR ON THESE PROJECT DOCUMENTS WITHIN THE SCOPE OF THEIR EMPLOYMENT AS REQUIRED BY ER 1110-1-8152.

THE INFORMATION DEPICTED ON THIS MAP REPRESENTS THE RESULT OF SURVEYS MADE ON THE DATE INDICATED AND CAN ONLY BE CONSIDERED AS INDICATING THE GENERAL CONDITIONS EXISTING AT THAT TIME.

CONDITION SURVEY

SYMBOL	DESCRIPTIONS	DATE	APPROVED
	REVISIONS		

U.S. ARMY ENGINEER DISTRICT
CORPS OF ENGINEERS
WILMINGTON, NORTH CAROLINA

US ARMY CORPS OF ENGINEERS

MOTTS CHANNEL

(AIWW TO BLOCKADE RUNNER)

SURVEYED BY: M.A.S.			
DRAWN BY: A.G.F.			
CHECKED BY:			
REVIEWED BY:	SCALE: 1:2000	PLATE NUMBER:	SURVEYED: 7 FEBRUARY 2003
APPROVED BY:	DATE: 13 FEBRUARY 2003		
CHIEF, NAVIGATION BRANCH	MAP FILE NO. MI 105-03-1		SHEET OF

INLETS/MB/2003/TF0207.MO20207.MO30207.MO40207.MO50207.MO60207.MO70207.MO80207.MO90207

MOTT0207.DGN

G:/WEBSITE/mott0207.dgn 02/14/2003 09:46:13 AM