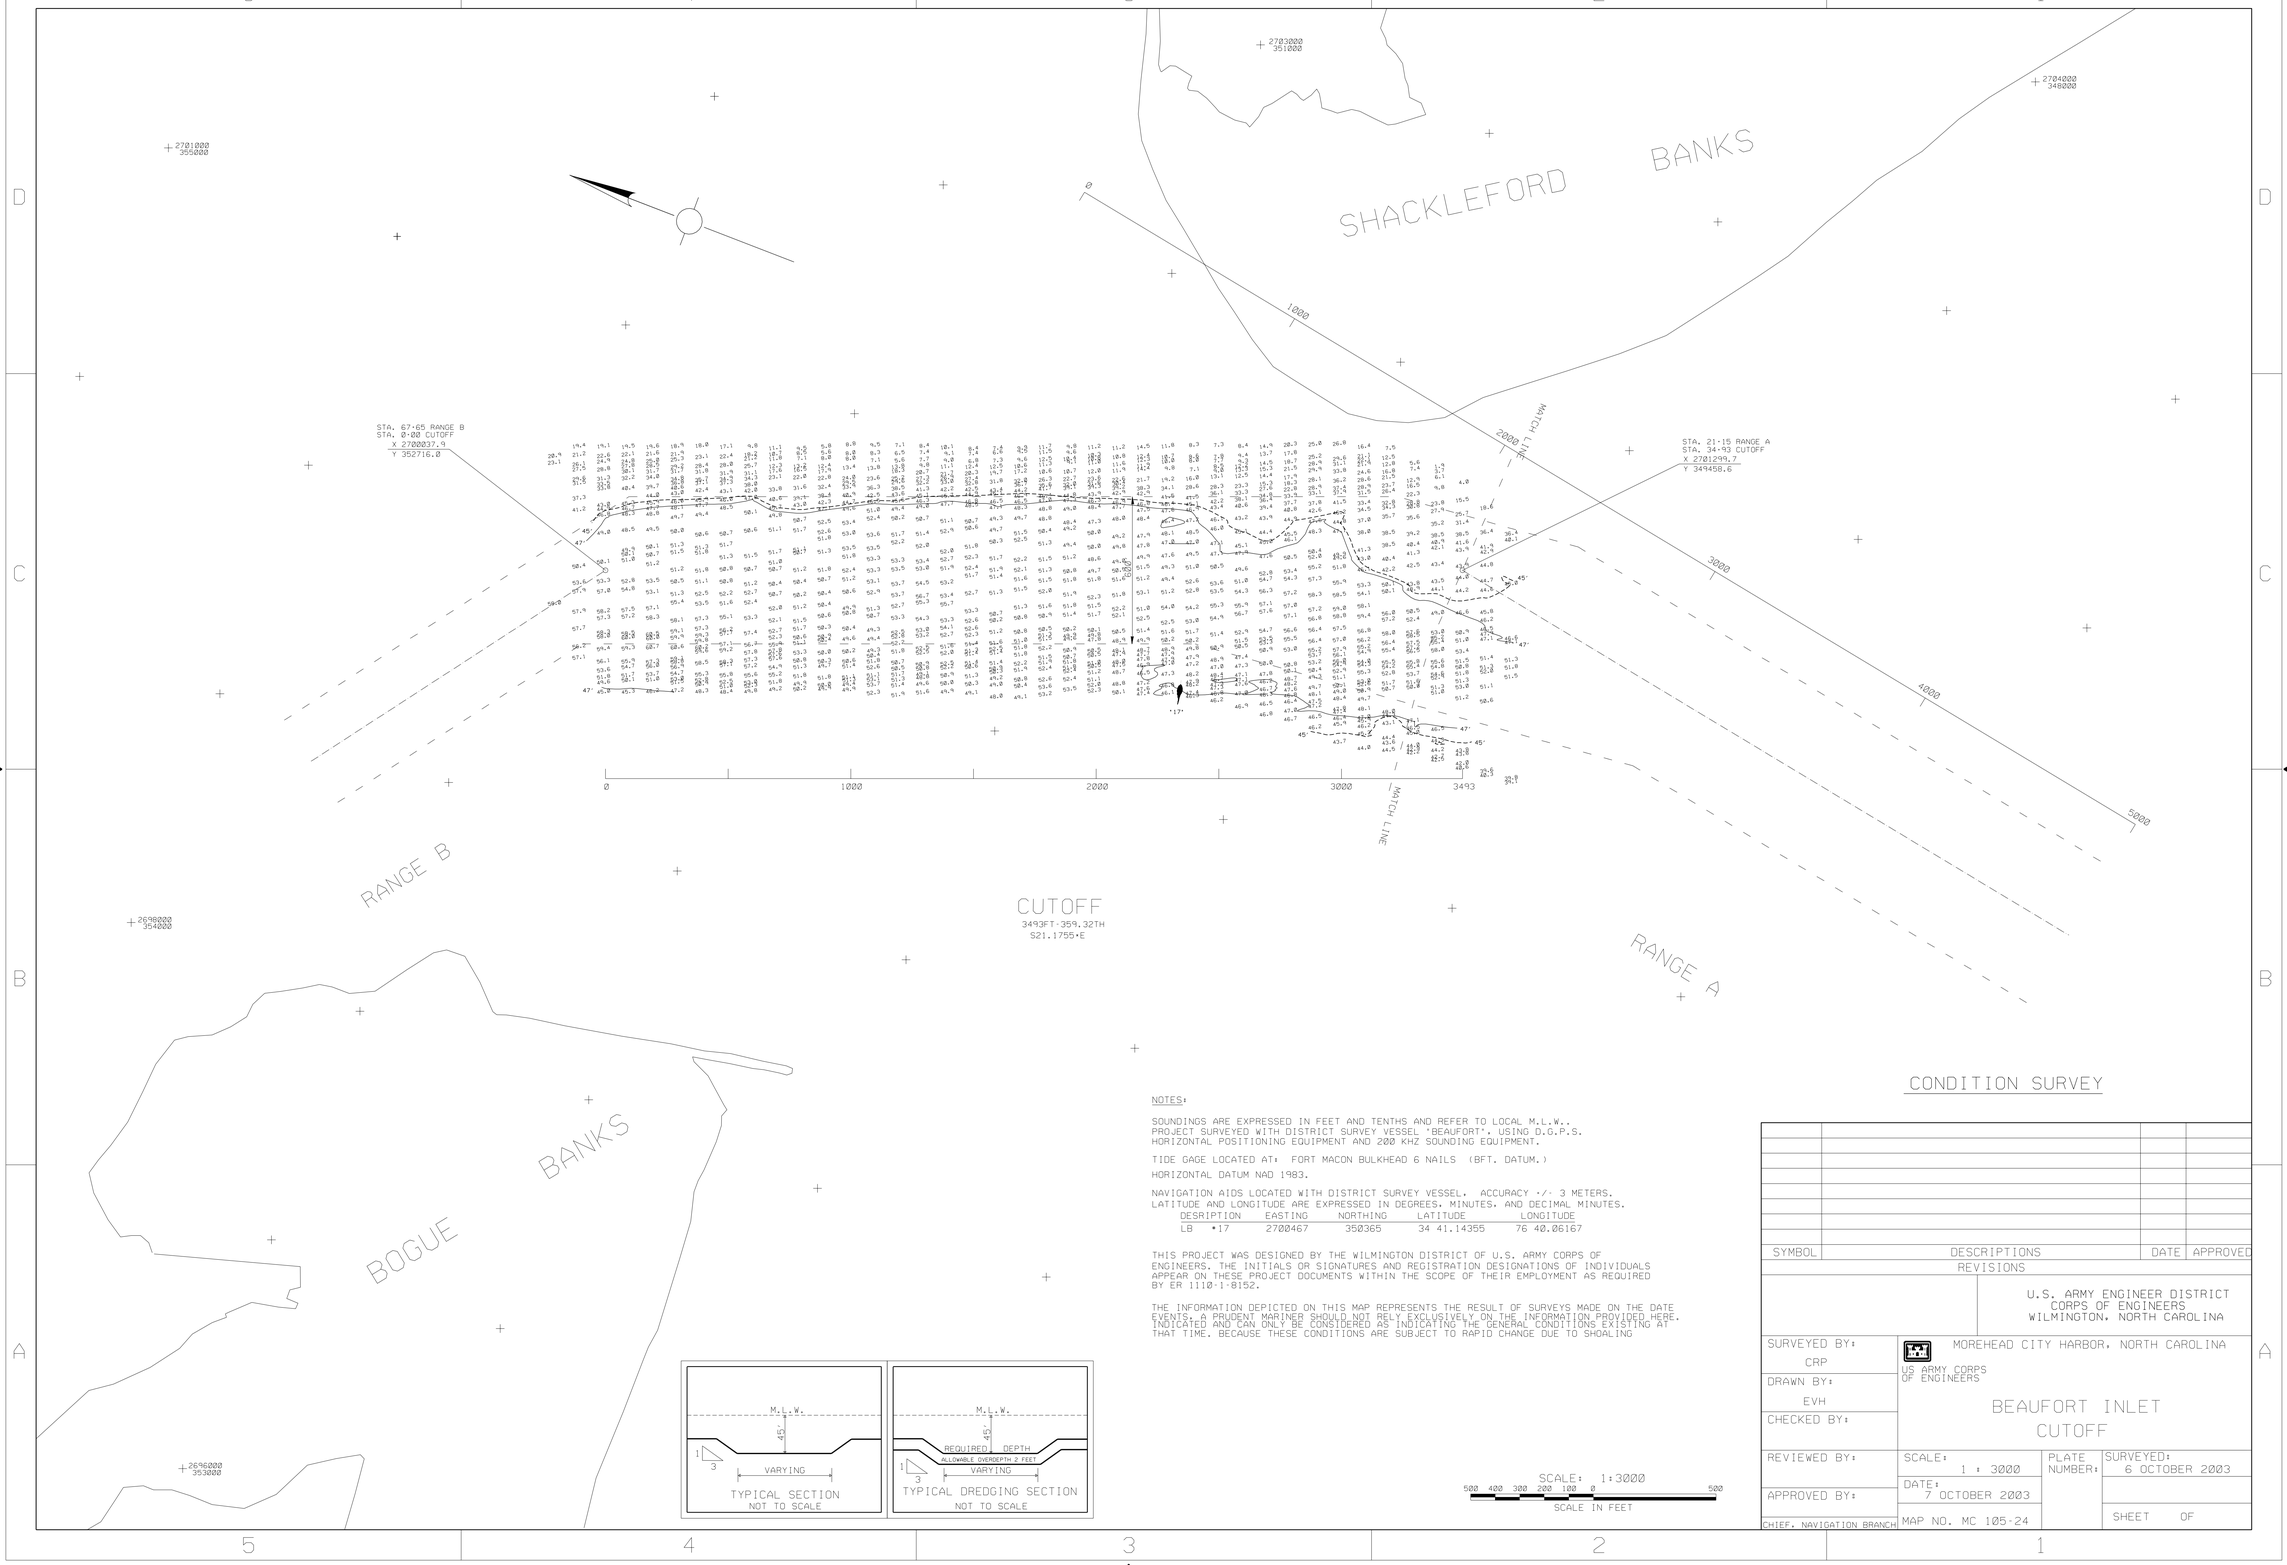


NOTES:

SOUNDINGS ARE EXPRESSED IN FEET AND TENTHS AND REFER TO LOCAL M.L.W..
PROJECT SURVEYED WITH DISTRICT SURVEY VESSEL 'BEAUFORT'. USING D.G.P.S.
HORIZONTAL POSITIONING EQUIPMENT AND 200 KHZ SOUNDING EQUIPMENT.

TIDE GAGE LOCATED AT: FORT MACON BULKHEAD 6 NAILS (BFT. DATUM.)

HORIZONTAL DATUM NAD 1983.

NAVIGATION AIDS LOCATED WITH DISTRICT SURVEY VESSEL. ACCURACY +/- 3 METERS.
LATITUDE AND LONGITUDE ARE EXPRESSED IN DEGREES. MINUTES. AND DECIMAL MINUTES.

| DESRIPTION | EASTING | NORTHING | LATITUDE | LONGITUDE |
|---|---|---|---|---|
| LB •17 | 2700467 | 350365 | 34 41.14355 | 76 40.06167 |

THIS PROJECT WAS DESIGNED BY THE WILMINGTON DISTRICT OF U.S. ARMY CORPS OF ENGINEERS. THE INITIALS OR SIGNATURES AND REGISTRATION DESIGNATIONS OF INDIVIDUALS APPEAR ON THESE PROJECT DOCUMENTS WITHIN THE SCOPE OF THEIR EMPLOYMENT AS REQUIRED BY ER 1110-1-8152.

THE INFORMATION DEPICTED ON THIS MAP REPRESENTS THE RESULT OF SURVEYS MADE ON THE DATE EVENTS. A PRUDENT MARINER SHOULD NOT RELY EXCLUSIVELY ON THE INFORMATION PROVIDED HERE. INDICATED AND CAN ONLY BE CONSIDERED AS INDICATING THE GENERAL CONDITIONS EXISTING AT THAT TIME. BECAUSE THESE CONDITIONS ARE SUBJECT TO RAPID CHANGE DUE TO SHOALING

# CONDITION SURVEY

| SYMBOL | DESCRIPTIONS | DATE | APPROVED |
|---|---|---|---|
| | | | |

REVISIONS

U.S. ARMY ENGINEER DISTRICT
CORPS OF ENGINEERS
WILMINGTON, NORTH CAROLINA

MOREHEAD CITY HARBOR, NORTH CAROLINA

US ARMY CORPS OF ENGINEERS

BEAUFORT INLET
CUTOFF

| | | | |
|---|---|---|---|
| SURVEYED BY: CRP | SCALE: 1 : 3000 | PLATE NUMBER: | SURVEYED: 6 OCTOBER 2003 |
| DRAWN BY: EVH | DATE: 7 OCTOBER 2003 | | |
| CHECKED BY: | | | |
| REVIEWED BY: | | | |
| APPROVED BY: CHIEF, NAVIGATION BRANCH | MAP NO. MC 105-24 | | SHEET OF |

CUT1006.CD - .XST - .DGN

.../WORK/3009SAEH/MHC/cut1006.dgn 10/07/2003 08:20:53 AM